Option 1

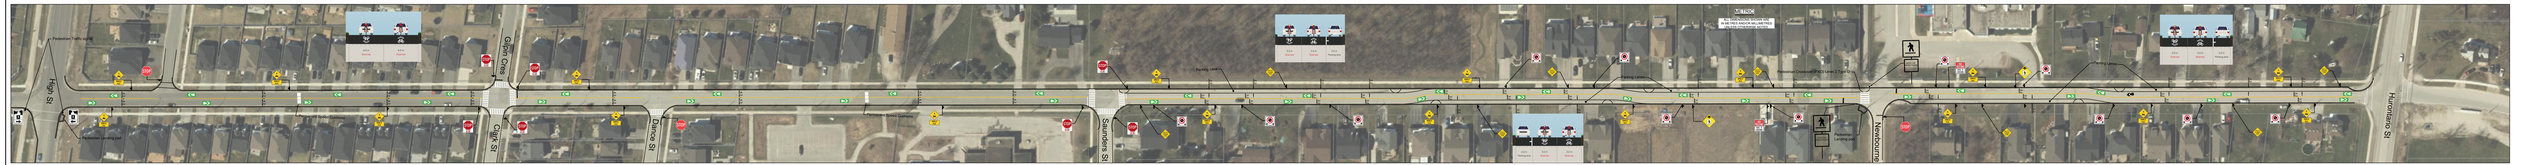

Option 2A

Option 2B

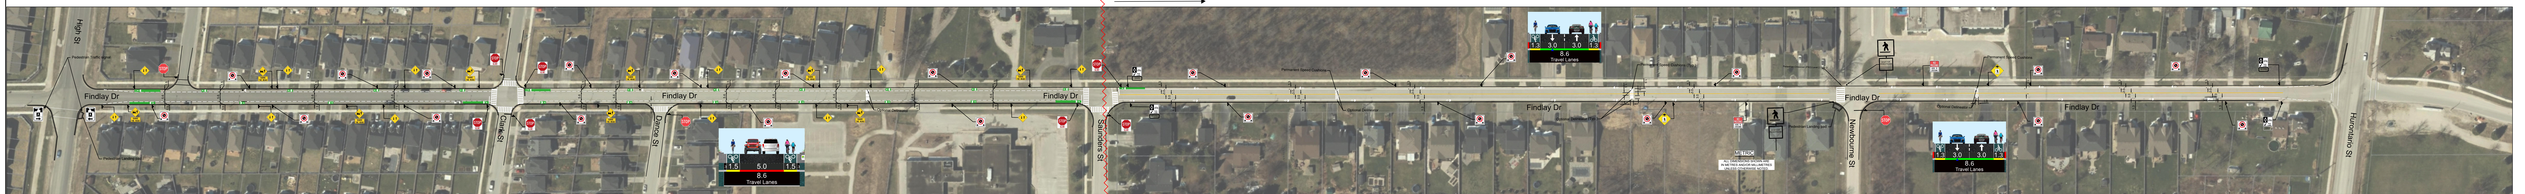

REVISION	BY	DATE
DRAFT ISSUE	YB	03/31/2023
REVISION	EH	09/09/2023

DRAWING

AREA: TOWN OF COLLINGWOOD | TYPE:

SCALE(S): | STATUS:

CONSULTANT / CONTRACTOR LOGO

exp.

2024-01-01
DATE

DESIGNED Y. BEHRENS, N. SHARMA
DRAWN Y. BEHRENS
CHECKED G. AMY

FINDLAY DRIVE CYCLING AND TRAFFIC CALMING DESIGN STUDY

TITLE

ST-MAP

Dwg. No.